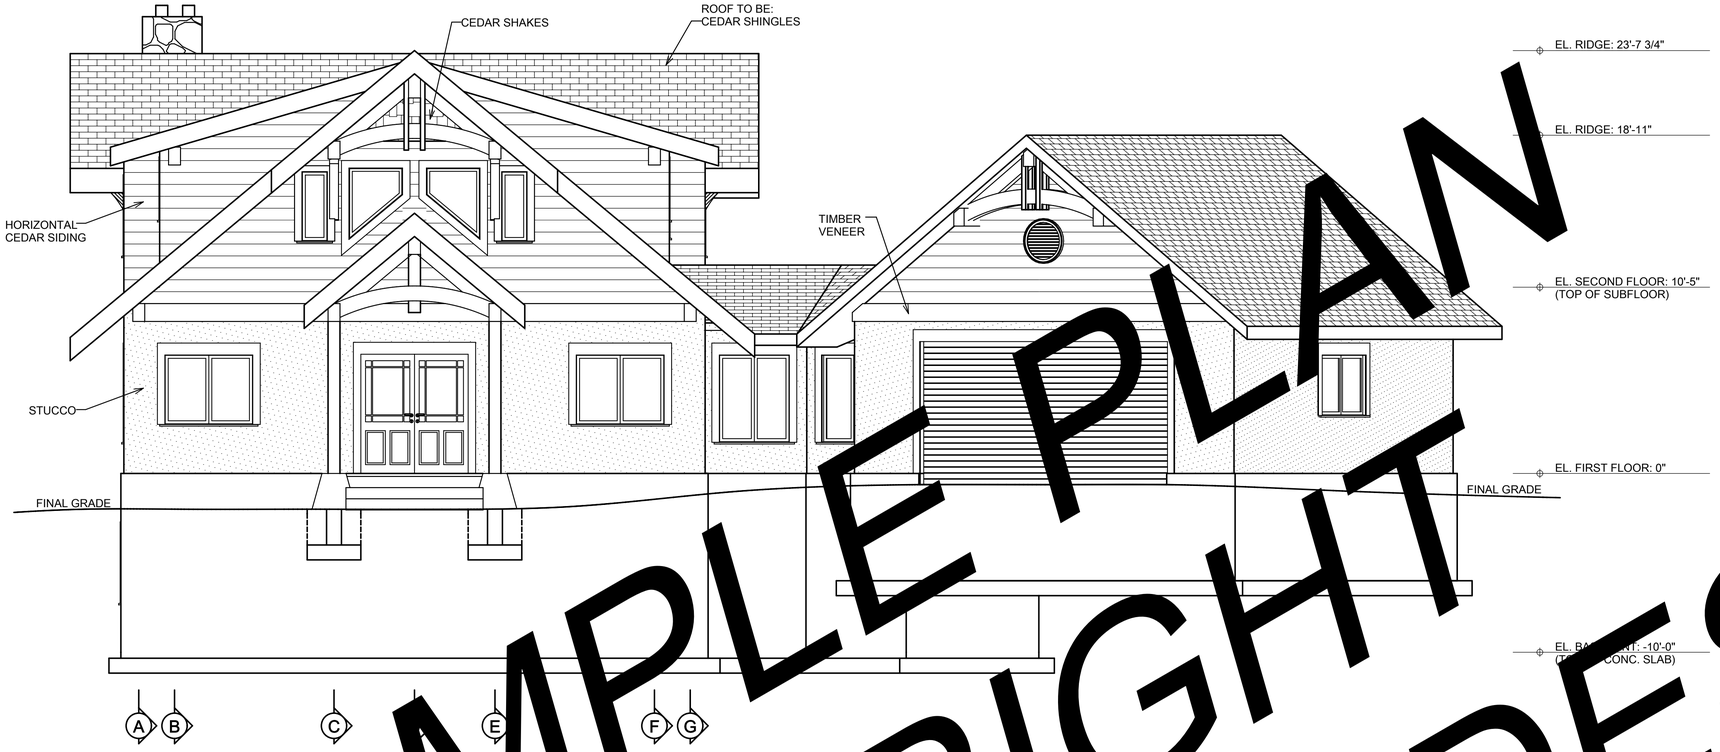

FRONT ELEVATION

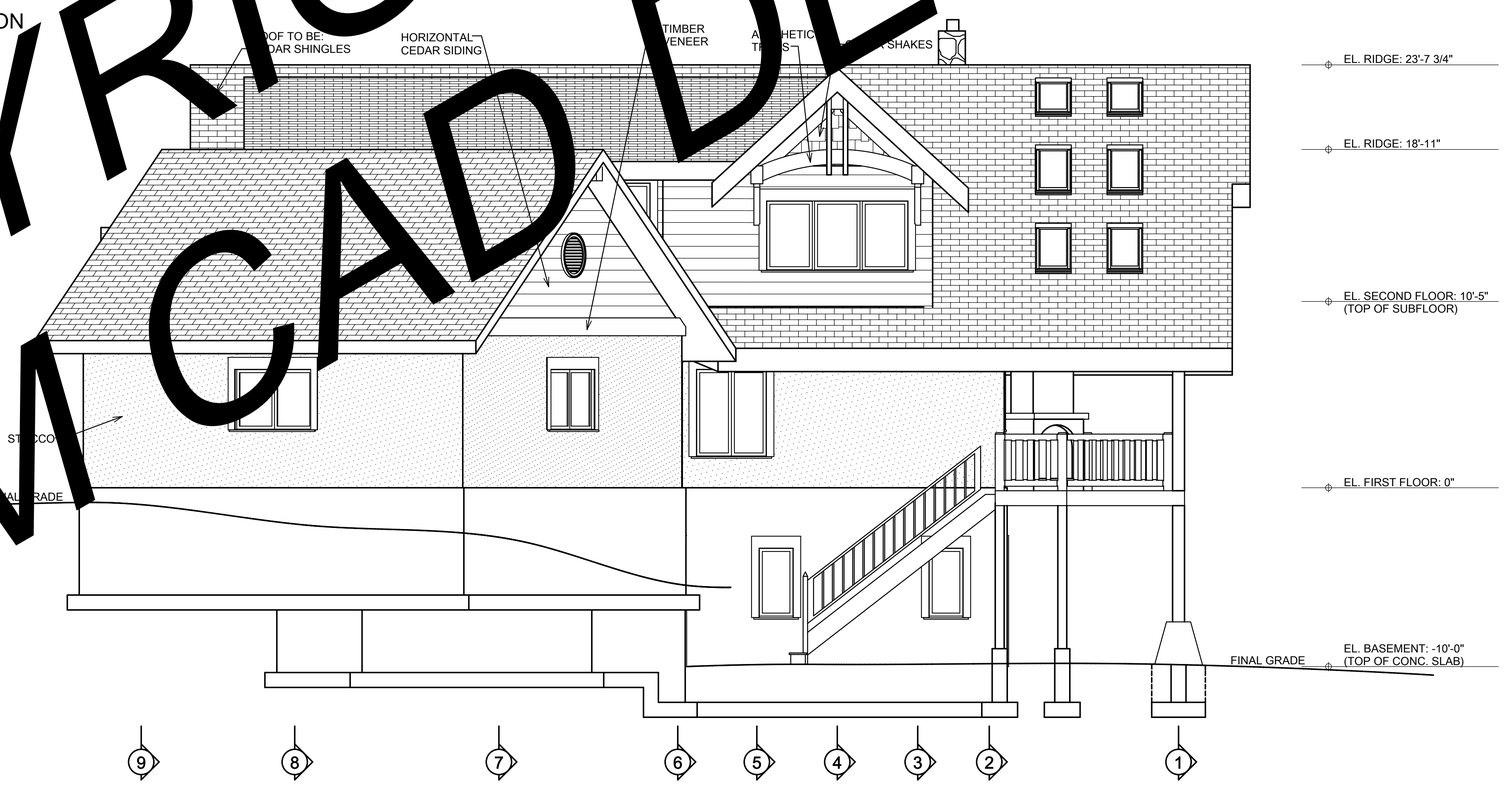

RIGHT ELEVATION

SAMPLE PLAN
COPYRIGHT
RCM CAD DESIGN

NOTE:
COMPLETE SET OF PLANS TO BE ENGINEERED & STAMPED BY PROVINCIALLY LICENSED ENGINEER

- ALL DIMENSIONS TO BE VERIFIED ON SITE BY GENERAL CONTRACTOR
- ALL DIMENSIONS ARE CONSTRUCTION TIME DIMENSIONS
- ALL STAMPED PLANS ARE THE RESPONSIBILITY OF THE GENERAL CONTRACTOR TO CHECK & VERIFY ALL DIMENSIONS & SPECIFICATIONS ON THIS SET OF PLANS BEFORE STARTING CONSTRUCTION
- ALL LOG DIAMETER SIZE TO BE MEASURED AT MID-SPAN
- ALL WORK TO BE CONSTRUCTED TO COMPLY WITH ALL LOCAL BUILDING CODES AND PRACTICES

R.C.M. Cad Design
Drafting Ltd.
RCM CAD DESIGN
200-34314 MARSHALL ROAD
ABBOTSFORD, BC V2S 1L9
PHONE: (604) 850-0723 FAX: (604) 852-0723
www.loghomedesign.ca

DESCRIPTION:	DATE:	REVISION:
		REV. 1
		REV. 2
		REV. 3

SCALE: 1/4" = 1'-0"
DATE: MAY 28, 2008
DRAWN BY: C.C.
CHECKED BY: C.C.

LOG BUILDER :
CLIENT : ELK RIDGE
TITLE: ELEVATIONS

A-02