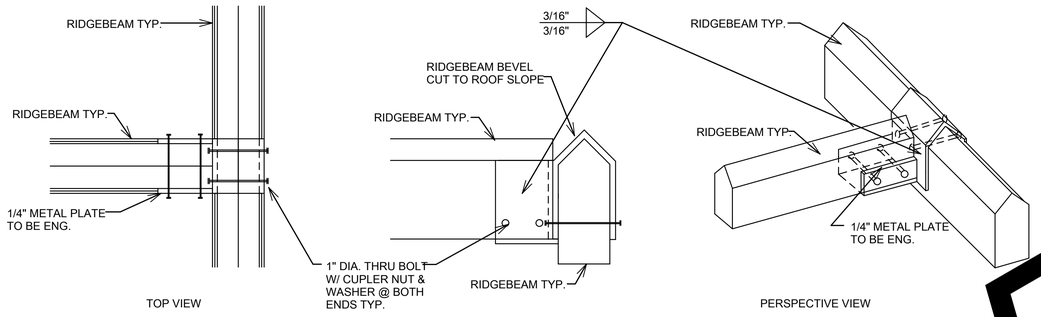

RIDGEBEAM TO RIDGEBEAM CONNECTION W/ METAL PLA

1-A

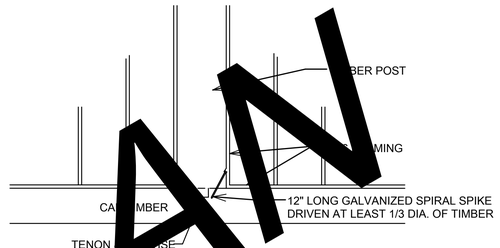

POST TO CAP TIMBER CONNECTION

1-C

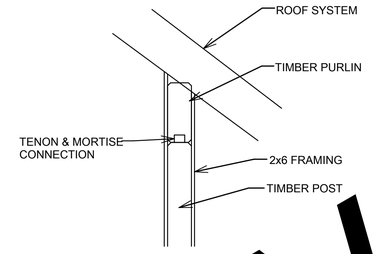

PURLIN / POST CONNECTION

1-D

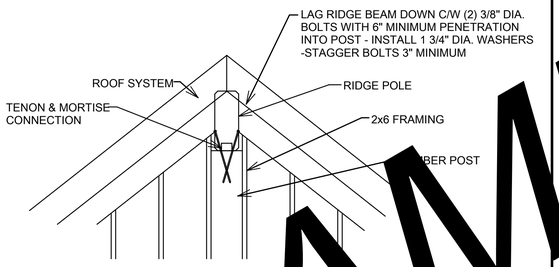

POST TO LOG ROOF BEAM
CONNECTION

1-

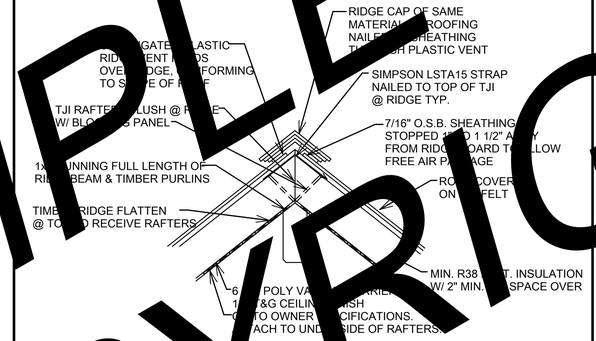

RIDGE POLE / RAFTER CONNECTION

1-E

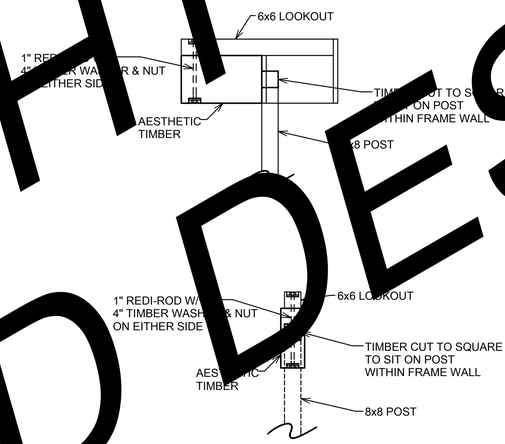

AESTHETIC LOG TO
LOOKOUT CONNECTION

1-G

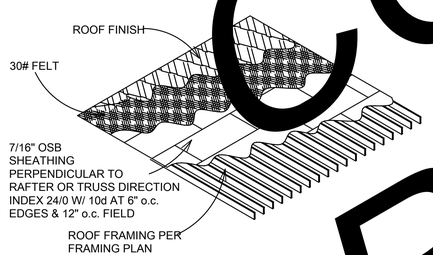

ROOF SHEATHING DIAGRAM

NO SCALE

1-H

RAFTERS TO TIMBER WALL CONNECTION

1-J

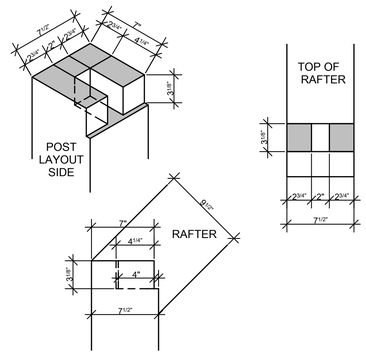

RAFTER FOOT
SCALE: 1 1/2" = 1'-0"

1-K

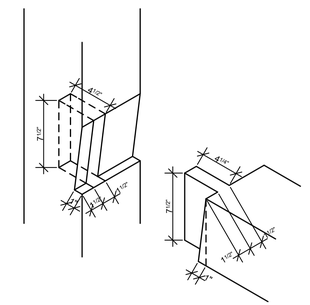

BENT GIRT TO POST
SCALE: 1 1/2" = 1'-0"

1-L

NOTE:
COMPLETE SET OF PLANS TO BE ENGINEERED & STAMPED BY PROVINCIALLY LICENSED ENGINEER

ALL DIMENSIONS TO BE VERIFIED ON SITE BY GENERAL CONTRACTOR
ALL DIMENSIONS ARE CONSTRUCTION TIME DIMENSIONS
IT IS THE RESPONSIBILITY OF THE GENERAL CONTRACTOR TO CHECK & VERIFY ALL DIMENSIONS & SPECIFICATIONS ON THIS SET OF PLANS BEFORE STARTING CONSTRUCTION
ALL LOG DIAMETER SIZE TO BE MEASURED AT MID SPAN
ALL DESIGN TO BE IN ACCORDANCE WITH ALL LOCAL BUILDING CODES AND PRACTICES

R.C.M. Cad Design
Drafting Ltd.
RCM CAD DESIGN
200-34314 MARSHALL ROAD
ABBOTSFORD, BC V2S 1L9
PHONE: (604) 850-0703 FAX: (604) 854-7284
www.loghomedesign.ca

DESCRIPTION:	DATE:	REVISION:
		REV. 1
		REV. 2
		REV. 3

LOG BUILDER :

CLIENT : ELK RIDGE

TITLE: DETAILS

SCALE: 1/4" = 1'-0"
DATE: MAY 28, 2008
DRAWN BY: C.C.
CHECKED BY: C.C.

A-11
20

SAMPLE PLAN
COPYRIGHT
RCM CAD DESIGN