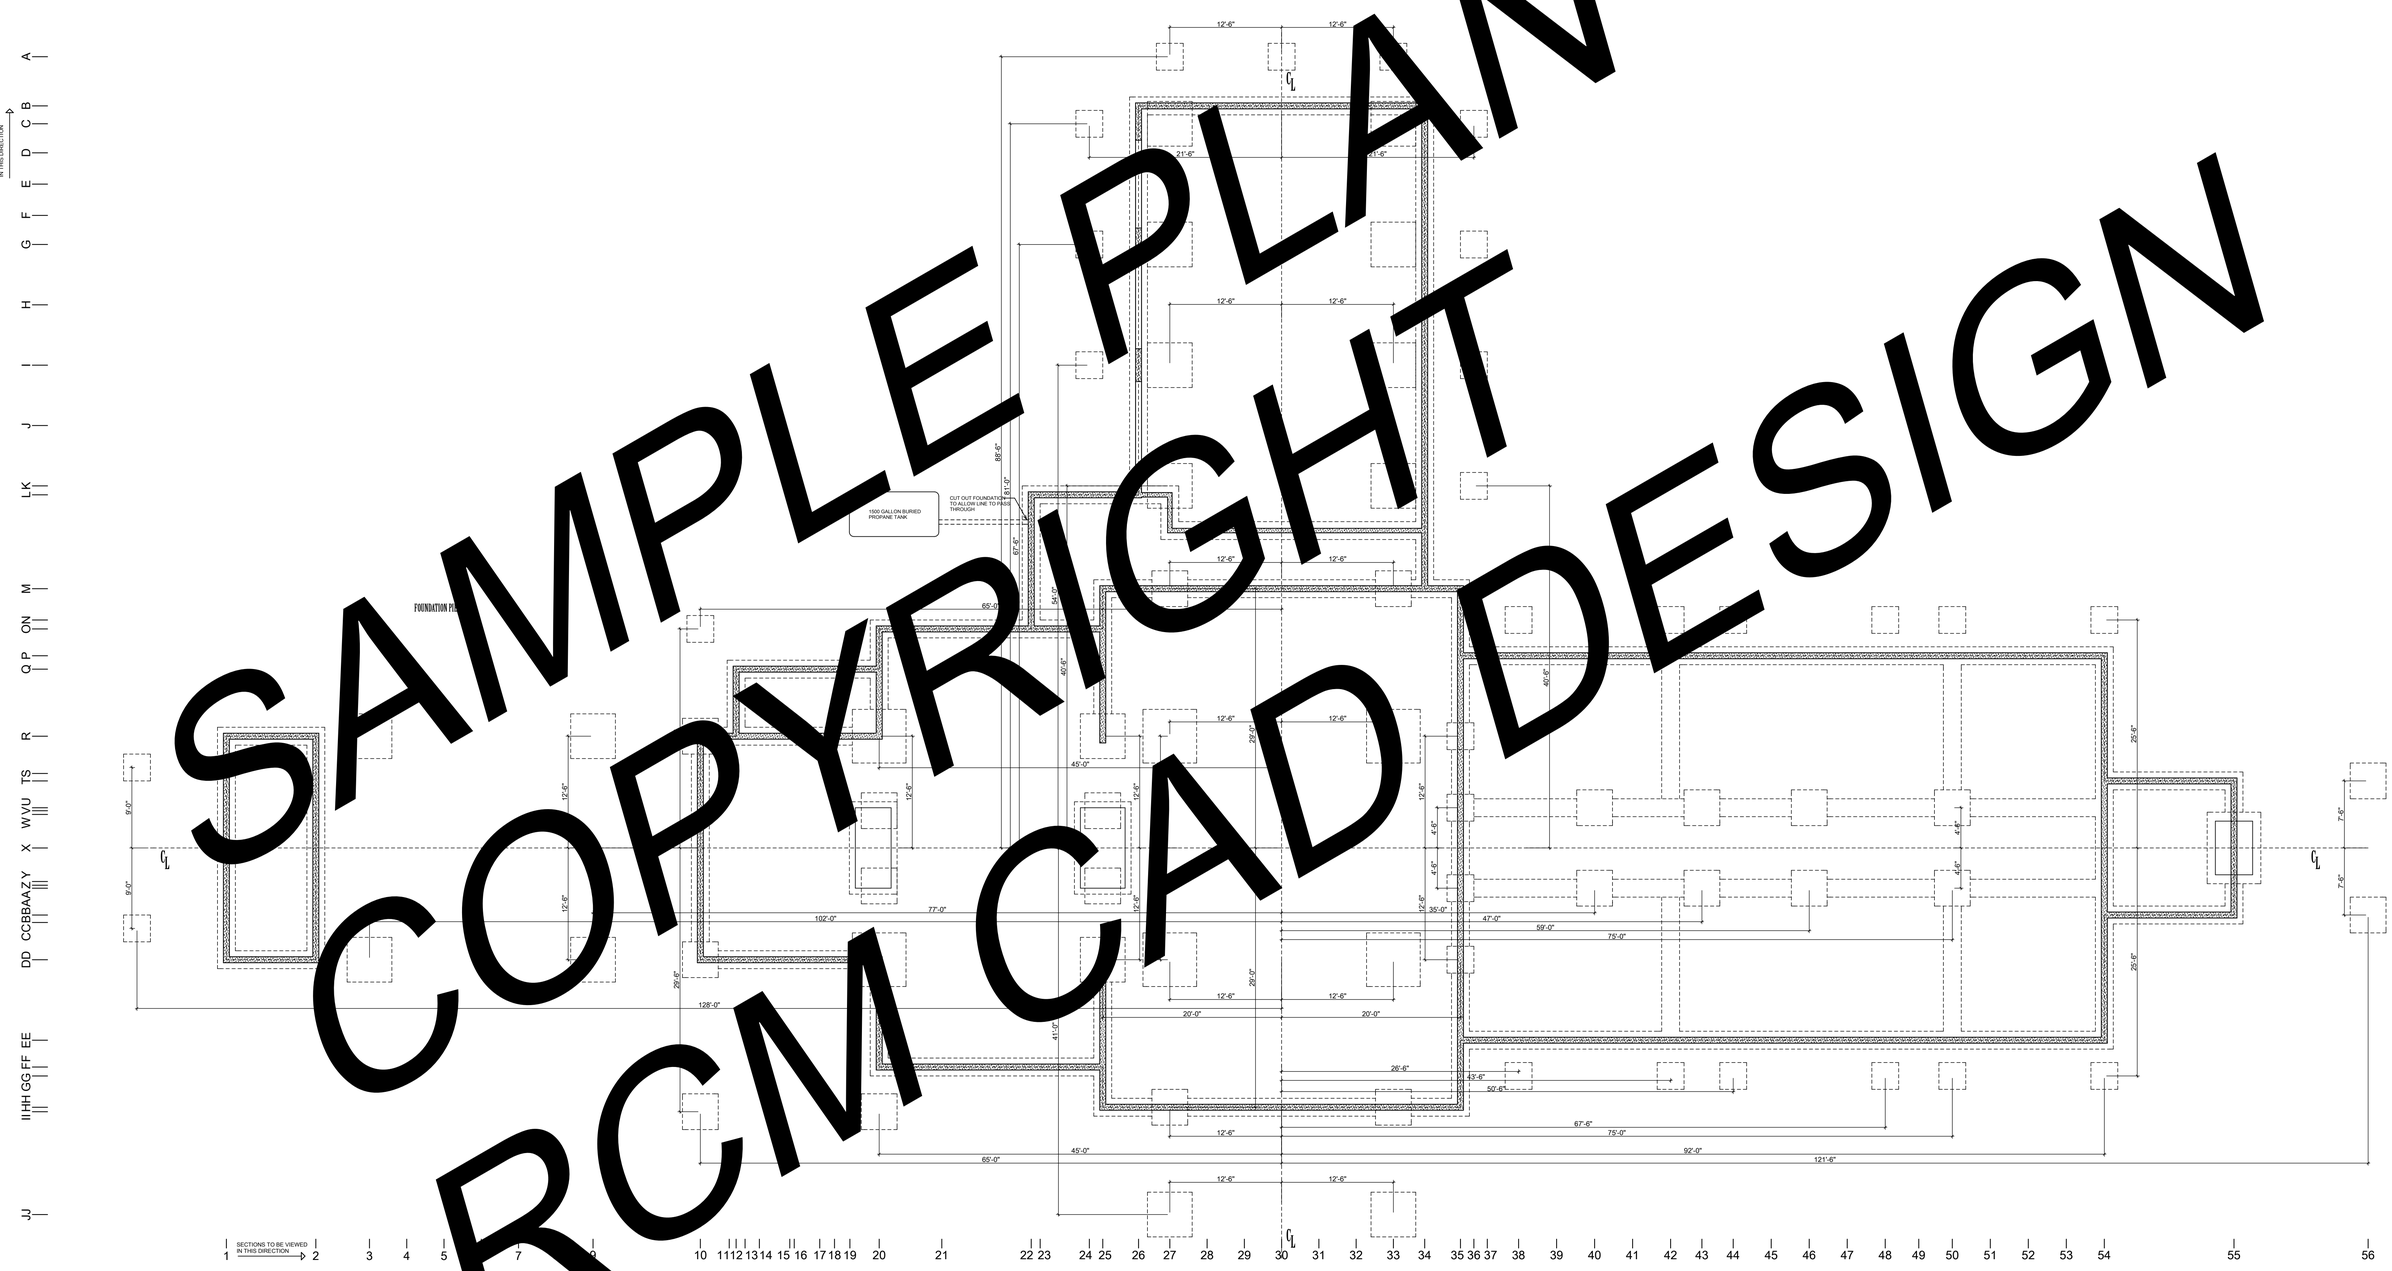

SAMPLE PLAN
COPYRIGHT
RCM CAD DESIGN

NOTE:
COMPLETE SET OF PLANS TO BE ENGINEERED & STAMPED BY STATE LICENSED ENGINEER

- ALL DIMENSIONS TO BE VERIFIED ON SITE BY GENERAL CONTRACTOR
- ALL DIMENSIONS ARE CONSTRUCTION TIME DIMENSIONS
- IT IS THE GENERAL CONTRACTOR'S RESPONSIBILITY OF THE GENERAL CONTRACTOR TO CHECK & VERIFY ALL DIMENSIONS & SPECIFICATIONS ON THIS SET OF PLANS BEFORE STARTING CONSTRUCTION
- ALL LOG DIAMETER SIZE TO BE MEASURED AT MID SPAN
- BUILDER IS RESPONSIBLE FOR COMPLYING WITH ALL LOCAL BUILDING CODES AND PRACTICES

R.C.M. Cad Design
Drafting Ltd.
RCM CAD DESIGN
PO BOX 8009
SUMAS, WA. 98295-8009
PHONE: (604) 850-6724 FAX: (604) 850-6721
www.loghomedesign.ca

DESCRIPTION:	DATE:	REVISION:
		REV. 1
		REV. 2
		REV. 3

SCALE: 1/8" = 1'-0"
DATE: JAN. 16, 2007
DRAWN BY: C.C.
CHECKED BY: C.C.

LOG BUILDER :
CLIENT : WYOMING
TITLE: FOUNDATION PIER PLAN

04 / 24