SAMPLE PLAN
COPYRIGHT
RCM CAD DESIGN

## FIRST FLOOR WINDOW & DOOR SCHEDULE

| SYMBOL | MODEL | LOWEN'S UNIT SIZE (NOT ROUGH OPENING) UNIT SIZE IS BASED ON OUTSIDE JAMB TO OUTSIDE JAMB DIMENSION, NOT INCLUDING THE NAILING FLANGE | LOWEN'S ROUGH OPENING (TO BE DETERMINED BY LOG MANUFACTURER) | QUANTITY | JAMB SIZE | LOG R.O. (LOG MANU-FACTURER TO FILL OUT) |
|---|---|---|---|---|---|---|
| W 1 | 3030 X CASEMENT | 35 7/16" x 35 7/16" | | 5 | 7 9/16" | |
| W 2 | 2640 X CASEMENT | 31 1/2" x 47 1/4" | | 7 | 7 9/16" | |
| W 3/ W 4 COMBO | 2040 PICTURE W/ 2020 TOP AWNING WITH A 5060 PICTURE IN THE CENTER | 106 5/16" x 70 7/8" | | 1 | 7 9/16" | THIS UNIT ISOVER A KITCHEN SINK VERIFY HEIGHT |
| W 5 | 2630 X CASEMENT | 31 1/2" x 35 7/16" | | 1 | 7 9/16" | |
| W 6 | 3040 CASEMENT (EGRESS) W/ 3030 TOP AWNING | 35 7/16" x 82 11/16" | | 13 | 7 9/16" | |
| W 6A | (2) 3040 CASEMENT (EGRESS) W/ (2) 3030 TOP AWNING | 70 7/8" x 82 11/16" | | 5 GARAGE | 7 9/16" | |
| W 7 | 6090 PICTURE | 70 7/8" x 108" | | 5 | 7 9/16" | |
| W 8 | 7080 PICTURE | 82 11/16" x 94 1/2" | | 1 | 7 9/16" | THIS UNIT IS OVER A BATHTUB VERIFY HEIGHT |
| W 8A | 7076 PICTURE | 82 11/16" x 90" | | 1 | 7 9/16" | |
| W 9 | 27 9/16"x 52 7/8" PICTURE W/ 27 9/16"x 23 5/8" TOP AWNING | 27 9/16" x 74 13/16" | | 2 | 7 9/16" | |
| W 10/ W 11 COMBO UNIT | (2) 2040 CASEMENT W/ (2) 2023 TOP FIXED WITH 5666 PICTURE CENTER | 110 1/4" x 74 13/16" | | 1 | 7 9/16" | |
| W 12 | 3030 PICTURE | 72" x 35 7/16" | | 4 | 7 9/16" | PAIRS ARE PLACED OVE FRENCH DOORS |
| W 13 | 100170 PICTURE | 118" x 202" | | 1 | 7 | |
| W 14 | 3050 PICTURE W/ 3030 TOP AWNING | 35 7/16" x 94 1/2" | | 2 | 7 9 | |
| W 14A | 3046 PICTURE W/ 3030 TOP AWNING | 35 7/16" x 90" | | 1 | 7 9/1 | |
| W 15 | 60100 PICTURE | 70 7/8" x 118" | | 1 | 7 9/16 | |
| D 1 | 6070 DOUBLE SOLID | BY OTHERS | | 1 | BY OTHE | |
| D 2 | 6070 DOUBLE SOLID | BY OTHERS | | 1 | BY OTHE | |
| D 3 | 7096 DOUBLE SOLID ENTRY DOOR | BY OTHERS | | 1 | BY OTHERS | |
| D 4 | 3070 SINGLE L.H. HALF LIGHT | 36 3/8" x 85 31/ | | 1 | 7 9/16" | |
| D 5 | 9690 OVERHEAD GARAGE DOOR | BY OTHERS | | 3 | BY OTHERS | |
| D 7 | 2880 SINGLE R.H. FULL LIGHT (GLASS TO BE 18" ABOVE FLO | 33 3/4" x 94 1/2" | | 1 | 7 9/16" | |
| D 8 | 2880 SINGLE L.H. FULL LIGHT (GLASS TO BE 18" ABOVE FLO | 33 3/4" x 94 1/2" | | 1 | 7 9/16" | |
| D 9 | 6080 DOUBLE FULL LIGHT | 72" x 94 1/2" | | 1 | 7 9/16" | |
| D 10 | 6080 DOUBLE FULL LIGHT | 72" x 94 1/2" | | 1 | 7 9/16" | |

* NOTE: WINDOW MANUFACTURER WILL [illegible] OPENING AND [illegible] WILL INSURE THAT [illegible] WINDOWS WILL FIT PROPERLY TO [illegible] DELIVERY OF LOGS
[illegible] WINDOWS AND DOORS TO HAVE 2x8 BUCKS (INCLUDING ALL INTERIOR DOORS)

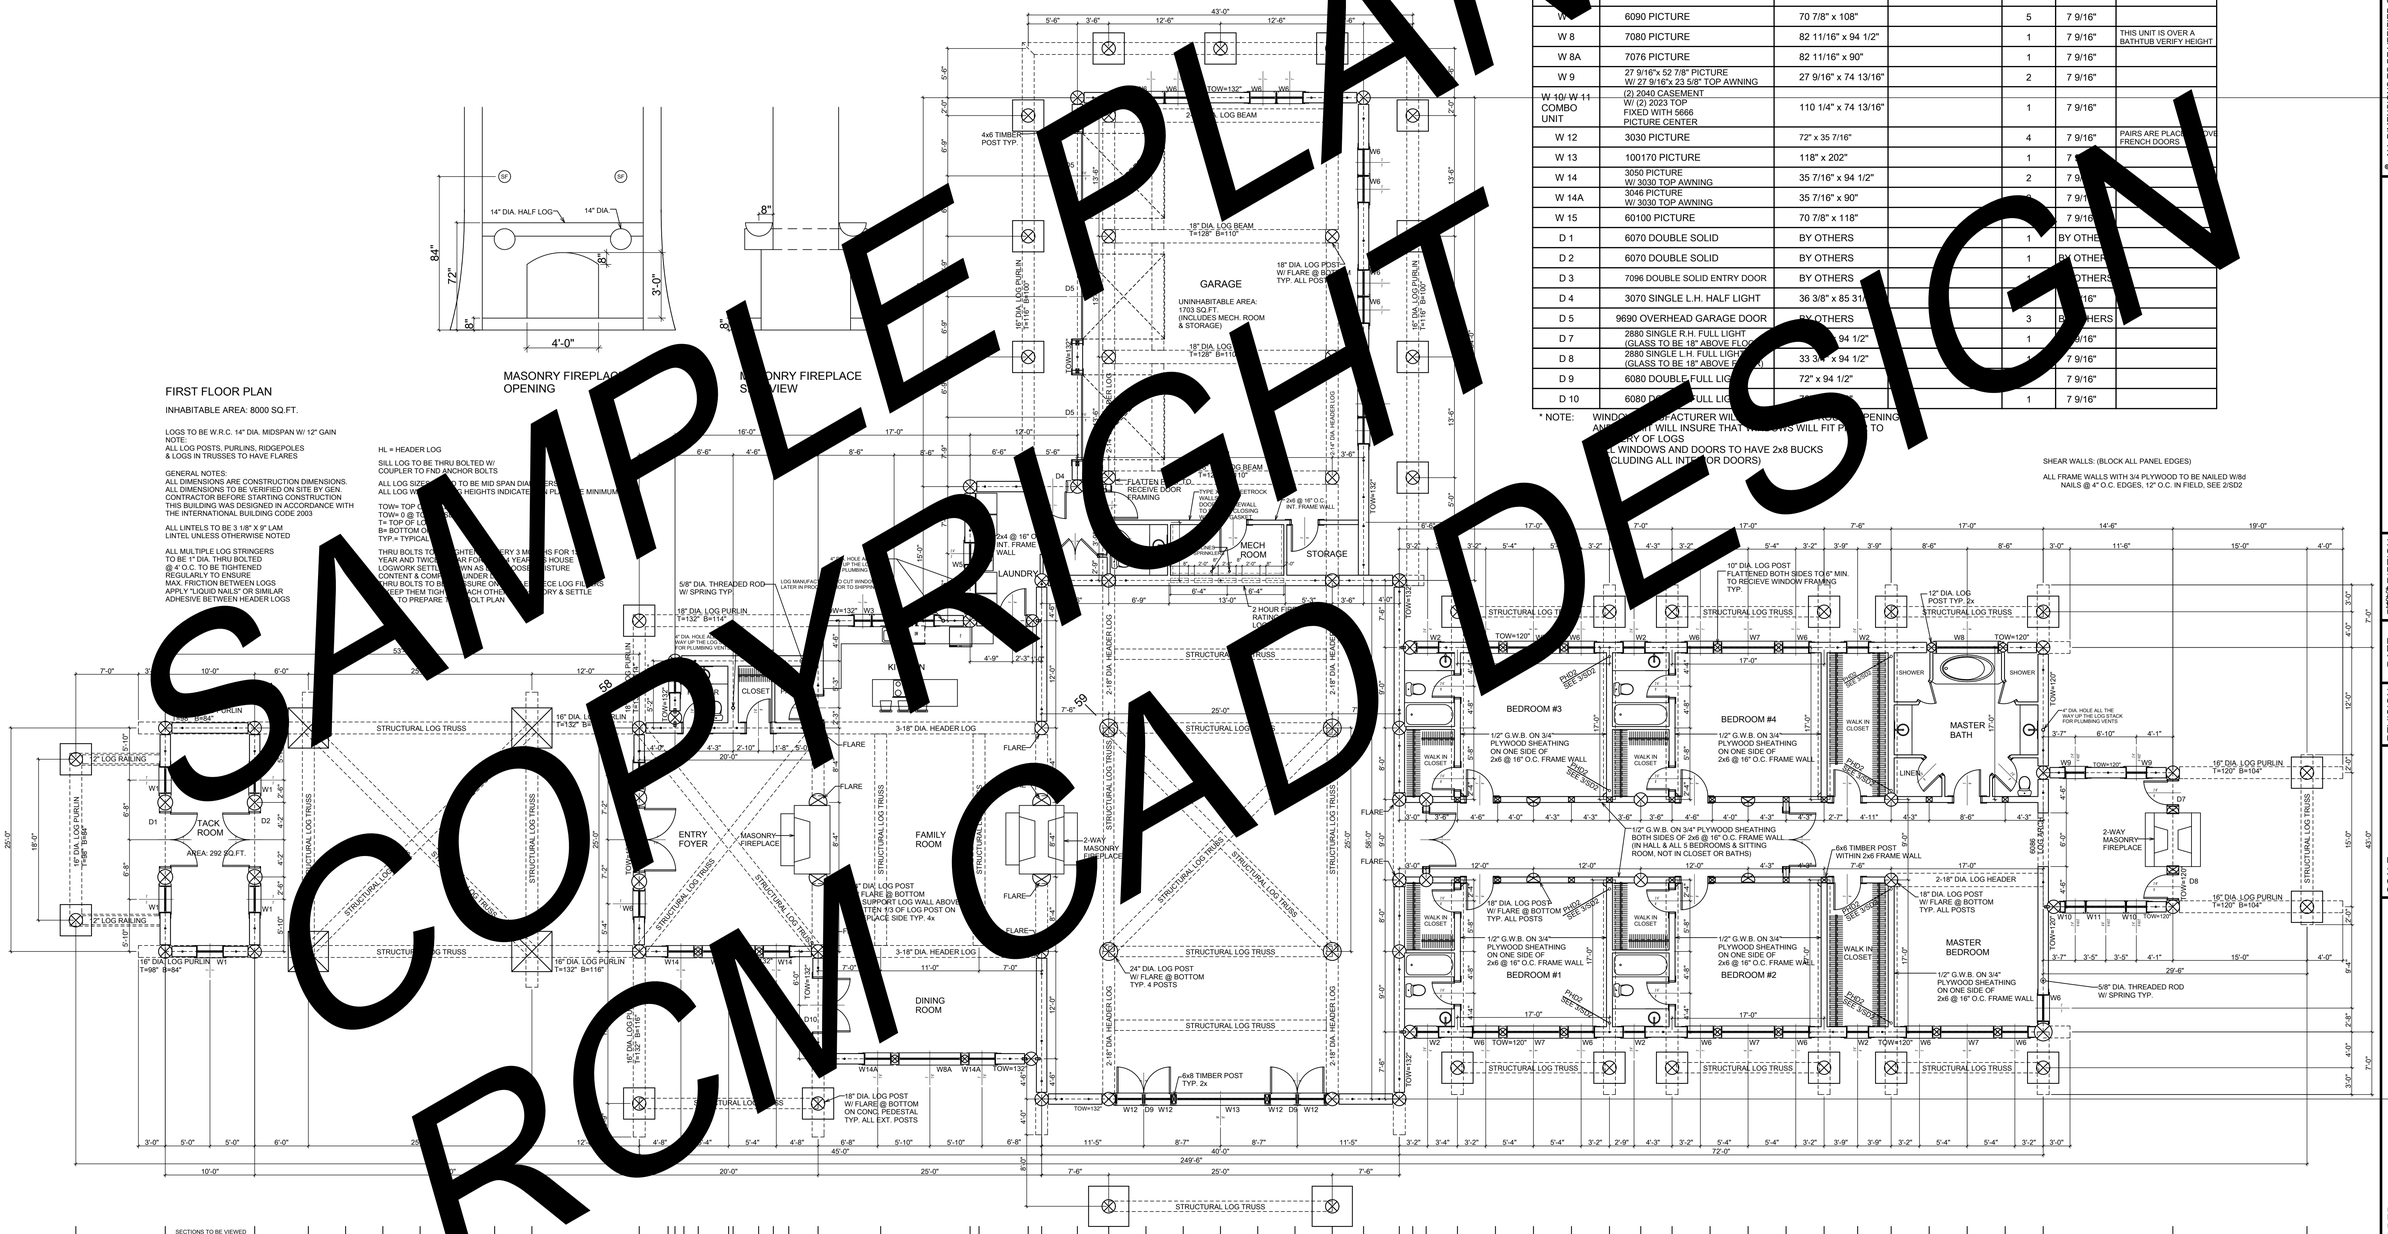


## FIRST FLOOR PLAN

INHABITABLE AREA: 8000 SQ.FT.

LOGS TO BE W.R.C. 14" DIA. MIDSPAN W/ 12" GAIN
NOTE:
ALL LOG POSTS, PURLINS, RIDGEPOLES & LOGS IN TRUSSES TO HAVE FLARES

GENERAL NOTES:
ALL DIMENSIONS ARE CONSTRUCTION DIMENSIONS. ALL DIMENSIONS TO BE VERIFIED ON SITE BY GEN. CONTRACTOR BEFORE STARTING CONSTRUCTION
THIS BUILDING WAS DESIGNED IN ACCORDANCE WITH THE INTERNATIONAL BUILDING CODE 2003

ALL LINTELS TO BE 3 1/8" X 9" LAM
LINTEL UNLESS OTHERWISE NOTED

ALL MULTIPLE LOG STRINGERS TO BE 1" DIA. THRU BOLTED @ 4' O.C. TO BE TIGHTENED REGULARLY TO ENSURE MAX. FRICTION BETWEEN LOGS APPLY "LIQUID NAILS" OR SIMILAR ADHESIVE BETWEEN HEADER LOGS

HL = HEADER LOG

SILL LOG TO BE THRU BOLTED W/ COUPLER TO END ANCHOR BOLTS

ALL LOG SIZES [illegible] TO BE MID SPAN DIA[illegible]
ALL LOG W[illegible] HEIGHTS INDICATE[illegible] PLA[illegible] MINIMUM

TOW= TOP O[illegible]
TOW= 0 @ TO[illegible]
T= TOP OF LO[illegible]
B= BOTTOM O[illegible]
TYP. = TYPICAL

THRU BOLTS TO [illegible] TIGHTE[illegible] EVERY 3 MO[illegible]HS FOR 1[illegible] YEAR AND TWICE [illegible]AR FOR [illegible] YEARS [illegible] HOUSE LOGWORK SETTL[illegible] AND [illegible] MOISTURE CONTENT & COM[illegible] UNDER [illegible] PRESSURE OF [illegible]CE LOG FILLERS THRU BOLTS TO B[illegible] KEEP THEM TIGH[illegible] EACH OTHE[illegible] DRY & SETTLE TO PREPARE [illegible] BOLT PLAN

SHEAR WALLS: (BLOCK ALL PANEL EDGES)

ALL FRAME WALLS WITH 3/4 PLYWOOD TO BE NAILED W/8d NAILS @ 4" O.C. EDGES, 12" O.C. IN FIELD, SEE 2/S02

NOTE:
COMPLETE SET OF PLANS TO BE ENGINEERED & STAMPED BY STATE LICENSED ENGINEER

- ALL DIMENSIONS TO BE VERIFIED ON SITE BY GENERAL CONTRACTOR
- ALL DIMENSIONS ARE CONSTRUCTION TIME DIMENSIONS
- IT WAS NOT THE INTENT OF THE DESIGNER OR CONTRACTOR TO CHECK & VERIFY ALL DIMENSIONS & SPECIFICATIONS ON THIS SET OF PLANS BEFORE STARTING CONSTRUCTION
- ALL LOG DIAMETER SIZE TO BE MEASURED AT MID SPAN
- BUILDER IS RESPONSIBLE FOR CODE COMPLIANCE WITH ALL LOCAL BUILDING CODES AND PRACTICES

R.C.M. Cad Design Drafting Ltd.
RCM CAD DESIGN
PO BOX 8006
SUMAS, WA. 98295-8006
PHONE: (604) 850-0723 FAX: (604) 850-0724
www.yourhomedesign.ca

| REVISION: | DATE: | DESCRIPTION: |
|---|---|---|
| REV. 1 | | |
| REV. 2 | | |
| REV. 3 | | |

| | |
|---|---|
| SCALE: | 1/8" = 1'-0" |
| DATE: | JAN. 16, 2007 |
| DRAWN BY: | C.C. |
| CHECKED BY: | C.C. |

LOG BUILDER :
CLIENT : WYOMING
TITLE: FIRST FLOOR PLAN

07 / 24