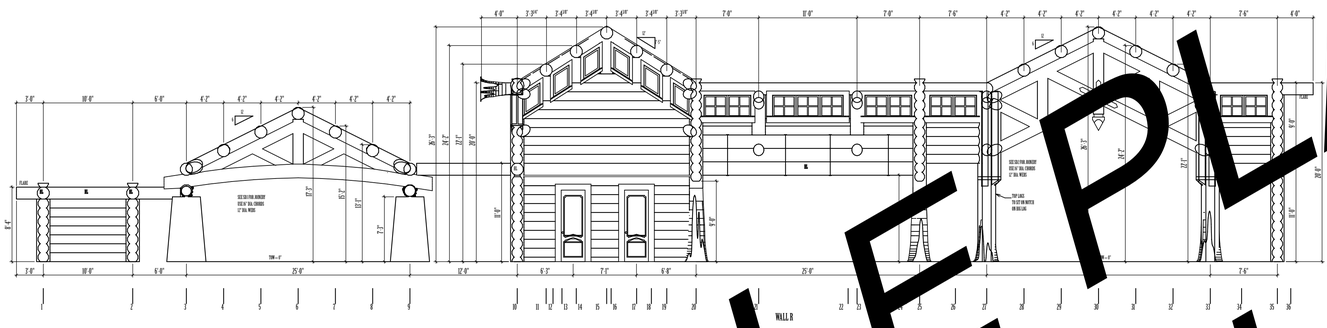

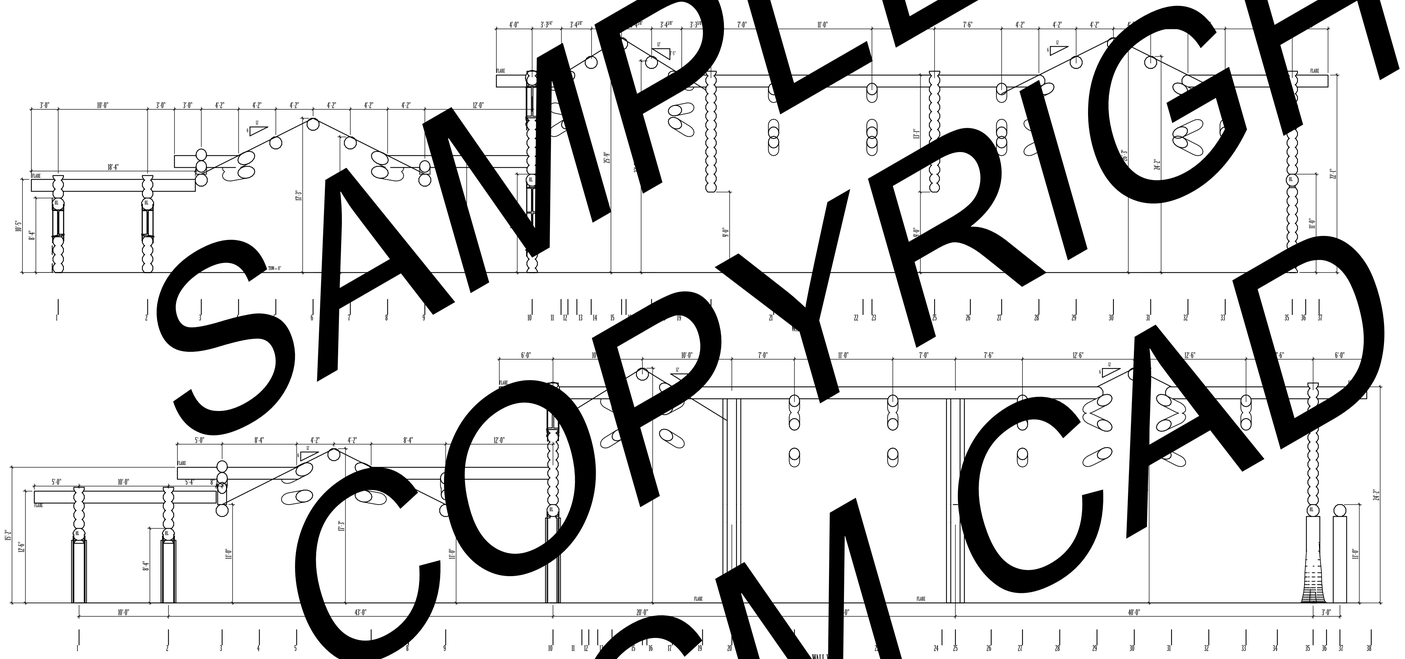

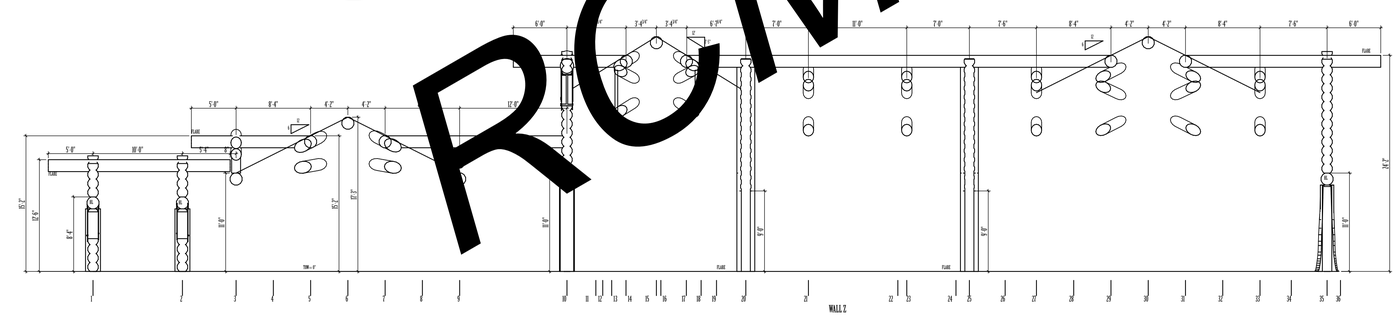

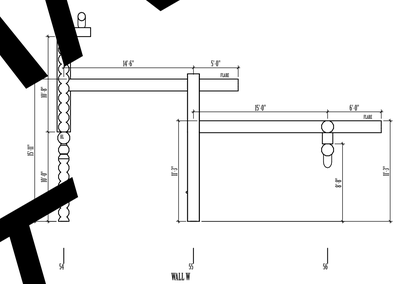

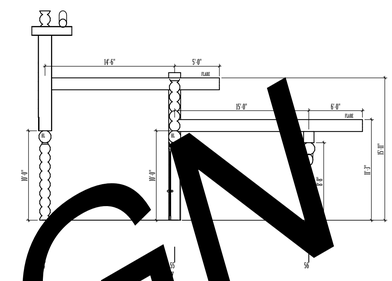

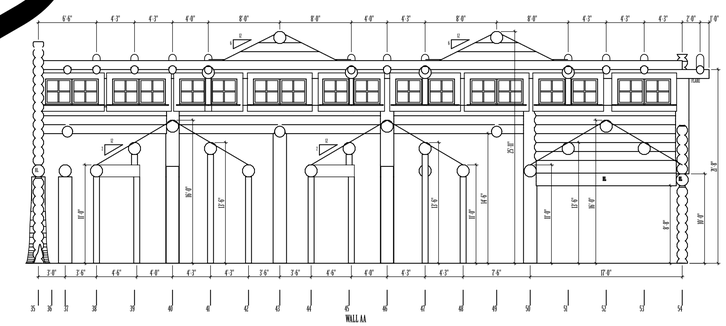

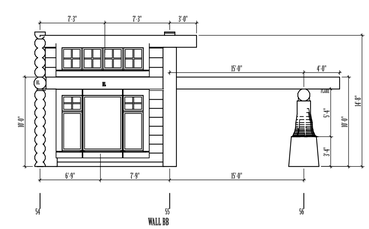

SAMPLE PLAN
COPYRIGHT
RCM CAD DESIGN

NOTE:
COMPLETE SET OF PLANS TO BE ENGINEERED & STAMPED BY STATE LICENSED ENGINEER

- ALL DIMENSIONS TO BE VERIFIED ON SITE BY GENERAL CONTRACTOR
- ALL DIMENSIONS ARE CONSTRUCTION TIME DIMENSIONS
- THIS PLAN IS RESPONSIBILITY OF THE GENERAL CONTRACTOR TO CHECK & VERIFY ALL DIMENSIONS & SPECIFICATIONS ON THIS SET OF PLANS BEFORE STARTING CONSTRUCTION
- ALL LOG DIAMETER SIZE TO BE MEASURED AT MID SPAN
- ALL WORK TO BE CONSTRUCTED ACCORDING WITH ALL LOCAL BUILDING CODES AND PRACTICES

R.C.M. Cad Design
Drafting Ltd.
RCM CAD DESIGN
PO BOX 8006
SUMAS, WA. 98295-8006
PHONE: (604) 850-0724 FAX: (604) 850-0724
www.loghomedesign.ca

DESCRIPTION:	DATE:	REVISION:	SCALE: 1/8" = 1'-0"
		REV. 1	DATE: JAN. 16, 2007
		REV. 2	DRAWN BY: C.C.
		REV. 3	CHECKED BY: C.C.

LOG BUILDER :

CLIENT : WYOMING

TITLE: WALL SECTIONS